EAST ELEVATION

SOUTH ELEVATION

NORTH ELEVATION

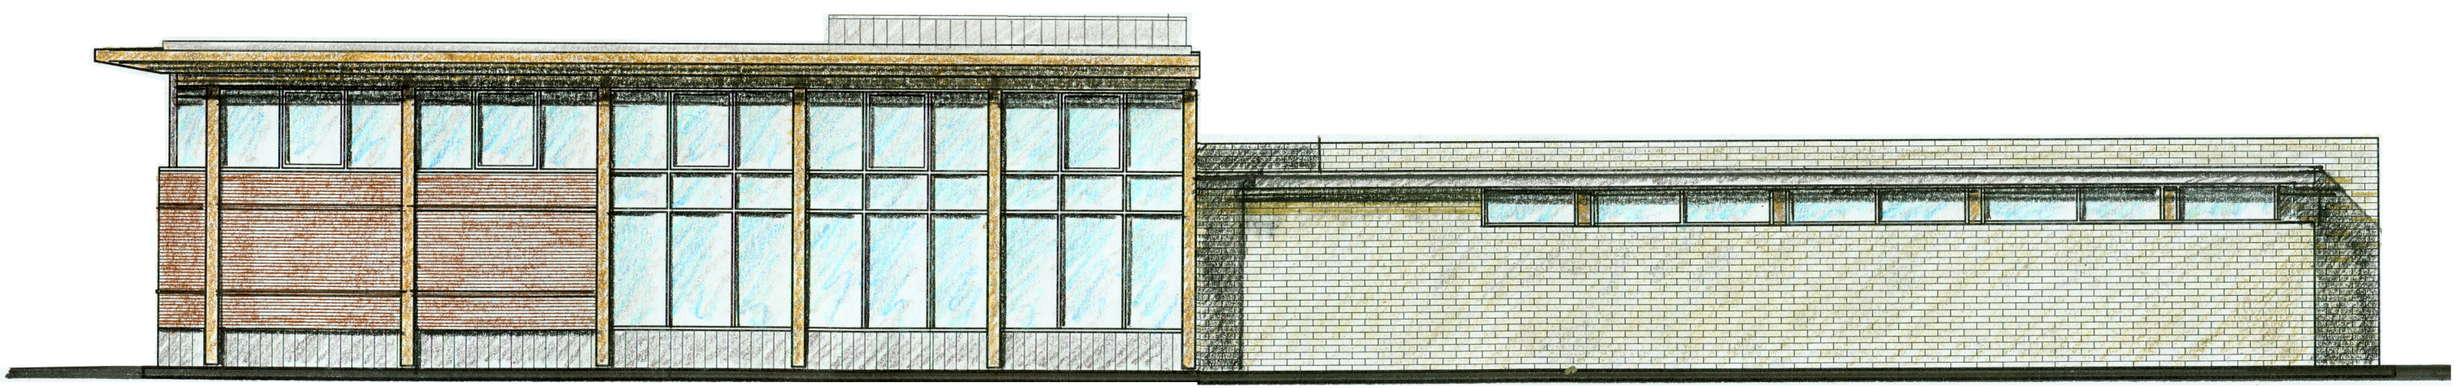

WEST ELEVATION

BRENTWOOD RECREATION CENTER WASHINGTON, DC

The Temple Group
1120 Connecticut Avenue, NW
Washington, DC 20036

LEO A DALY PLANNING ARCHITECTURE ENGINEERING INTERIORS EST. 1915

Job No. 51240103 January 30, 2002

Elevations