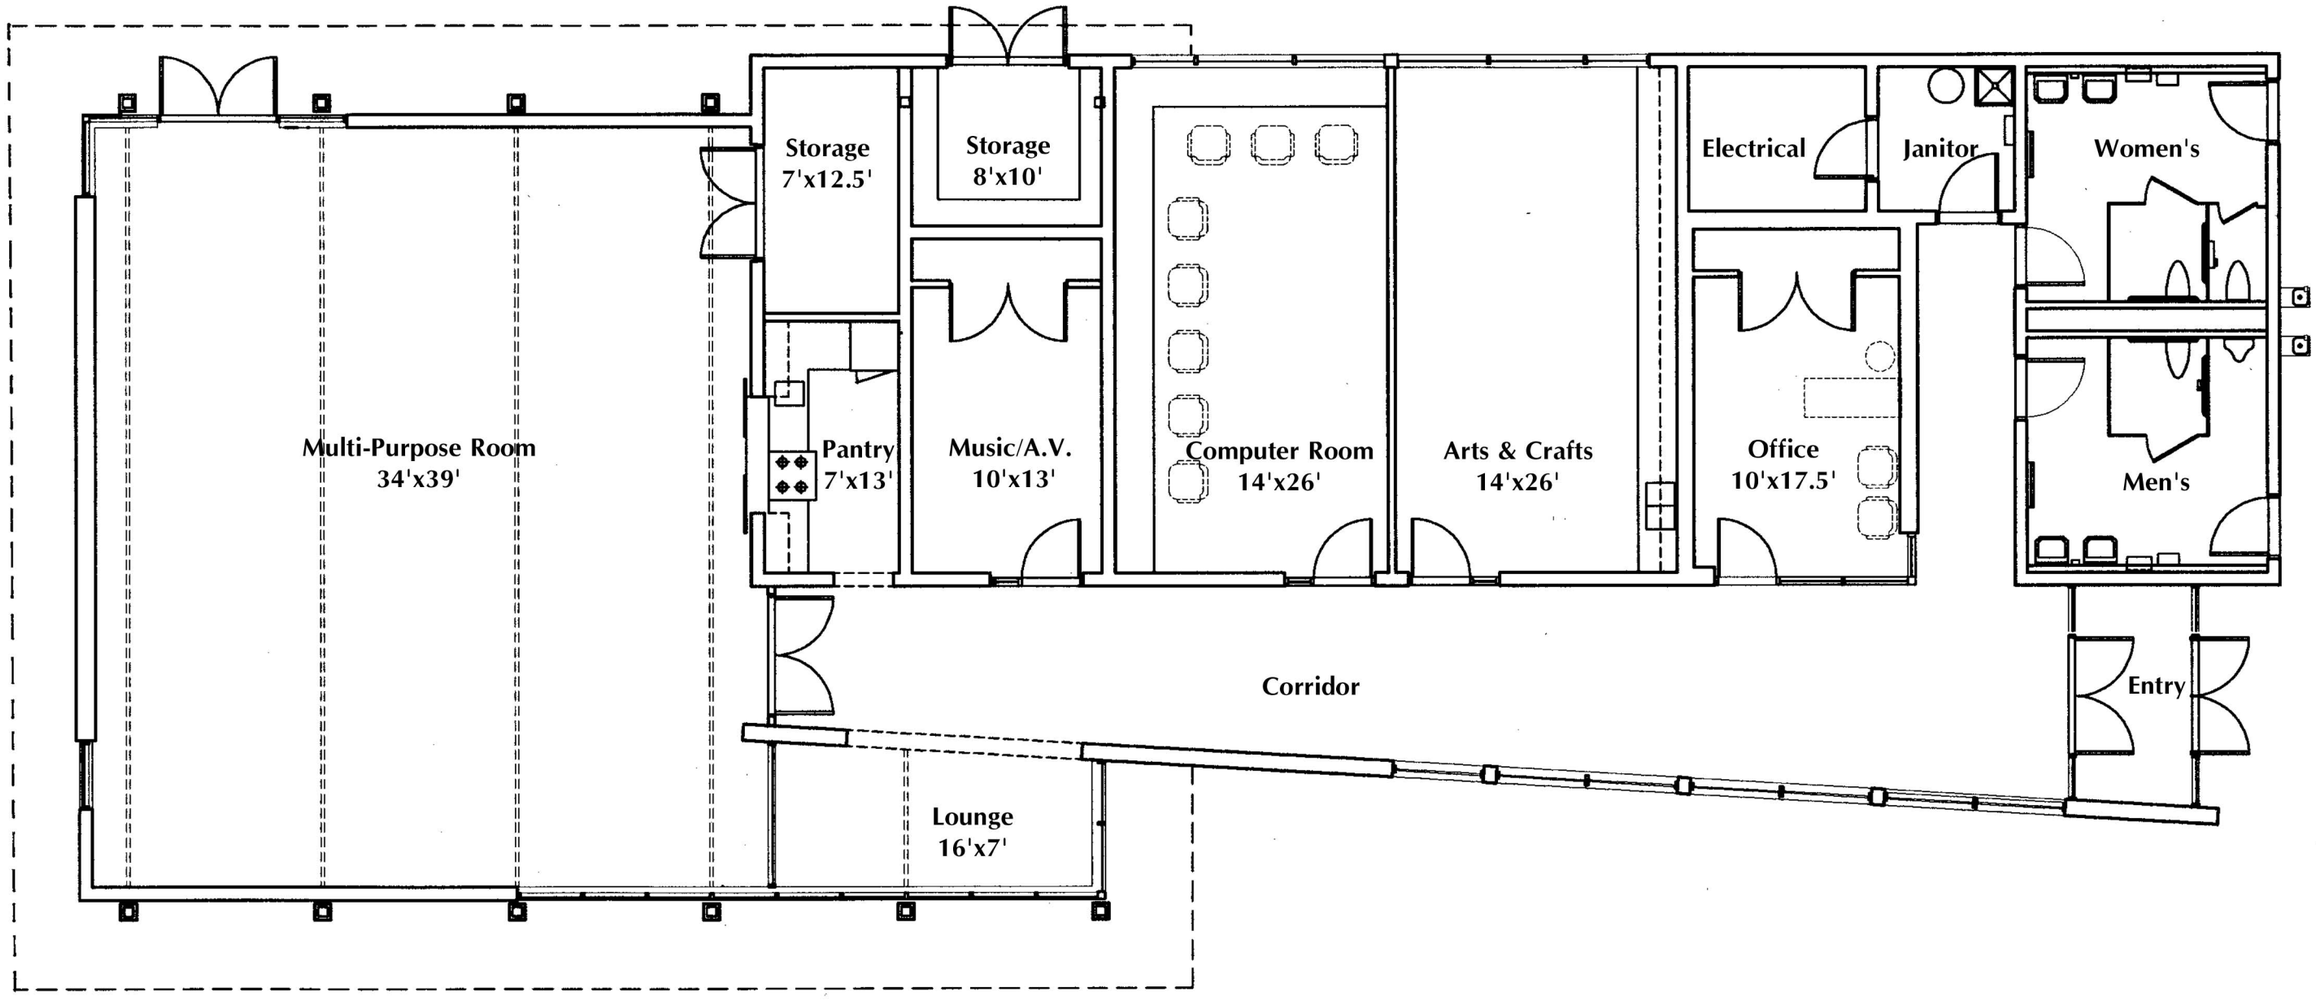


**Plans**

| | | | | |
|---|---|---|---|---|
| **BRENTWOOD RECREATION CENTER** WASHINGTON, DC | The Temple Group<br>1120 Connecticut Avenue, NW<br>Washington, DC 20036 | LEO A DALY PLANNING ARCHITECTURE ENGINEERING INTERIORS EST. 1915 | Not to Scale | Job No. 51240103 January 30, 2002<br>Plans |