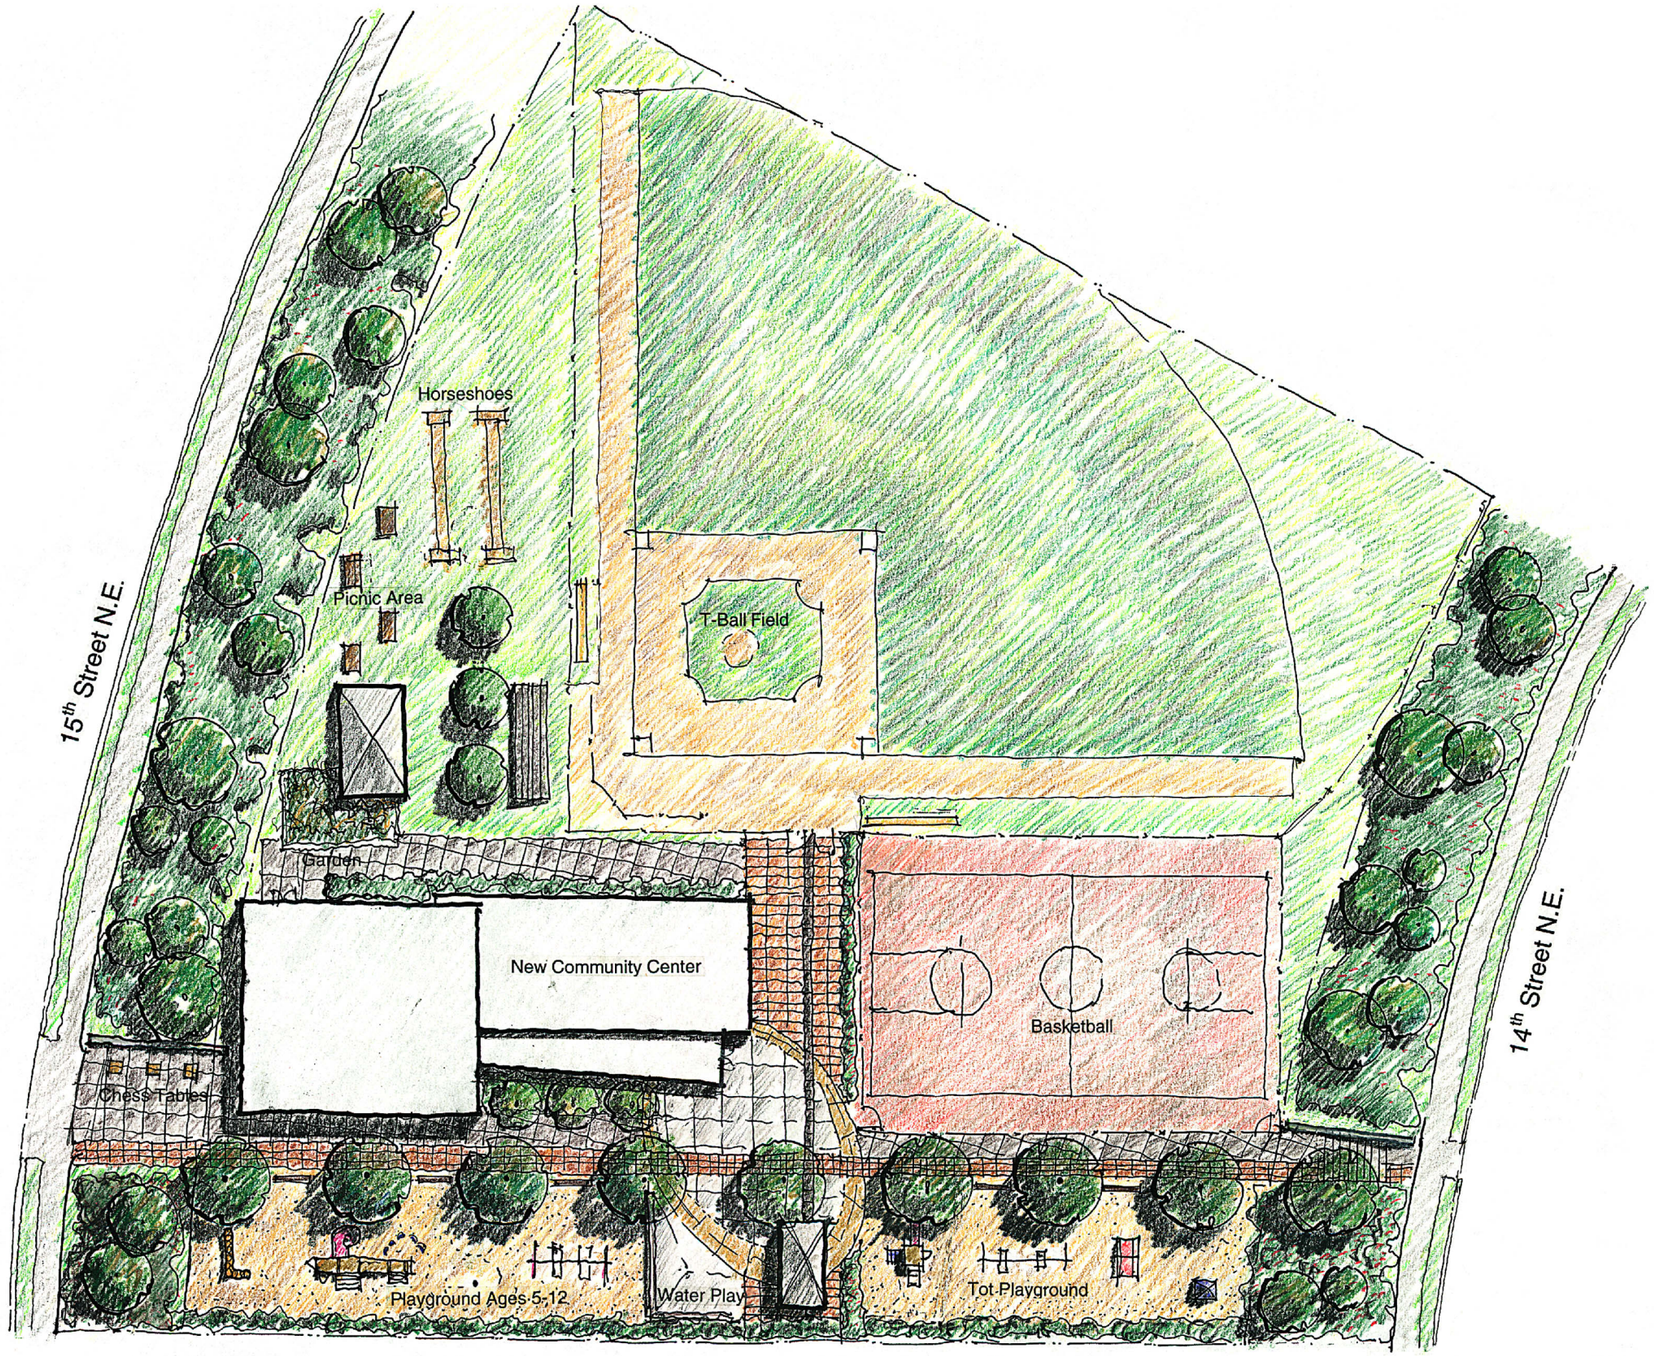

Site Plan

BRENTWOOD RECREATION CENTER WASHINGTON, DC	The Temple Group 1120 Connecticut Avenue, NW Washington, DC 20036	LEO A DALY PLANNING ARCHITECTURE ENGINEERING INTERIORS EST. 1915	Not to Scale	Job No. 51240103 January 30, 2002 **Site Plan**