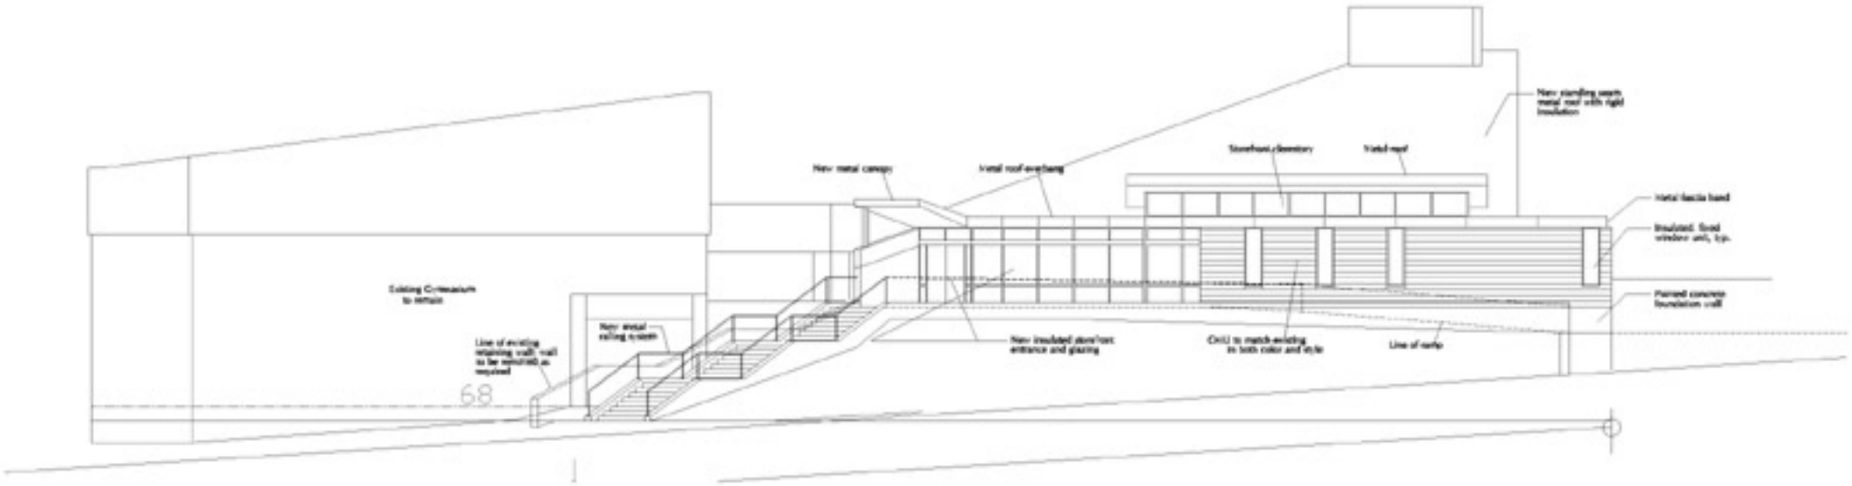

NORTH ELEVATION

0 10 20 30 FT

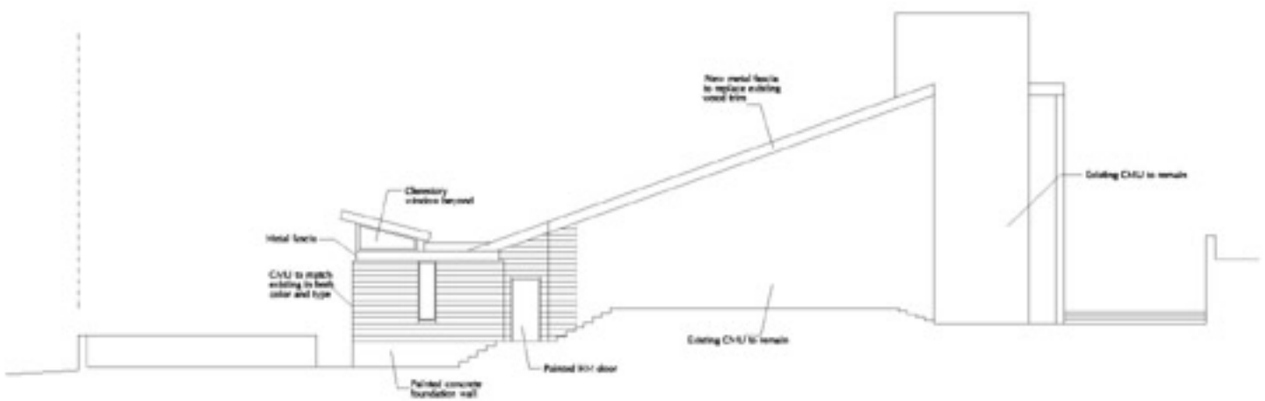

WEST ELEVATION

0 10 20 30 FT

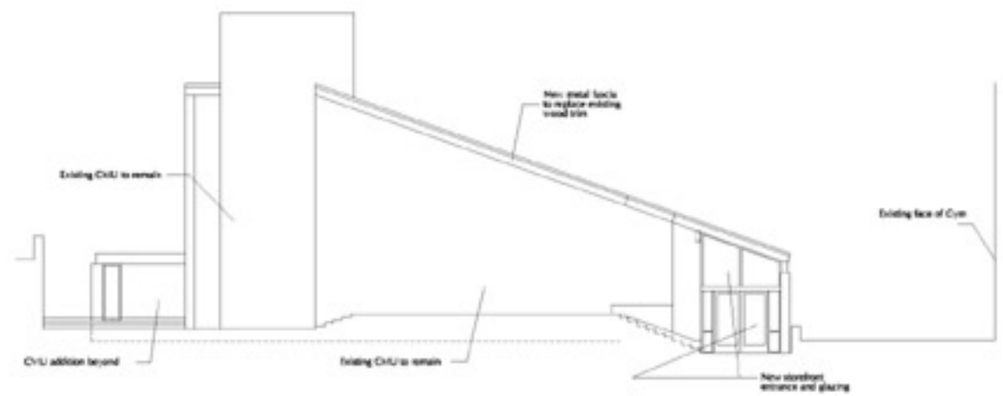

EAST ELEVATION

0 10 20 30 FT

FORT DAVIS RECREATION CENTER WASHINGTON, DC	THE TEMPLE GROUP, INC.	LEO A DALY		PROPOSED ELEVATIONS November 19, 2001