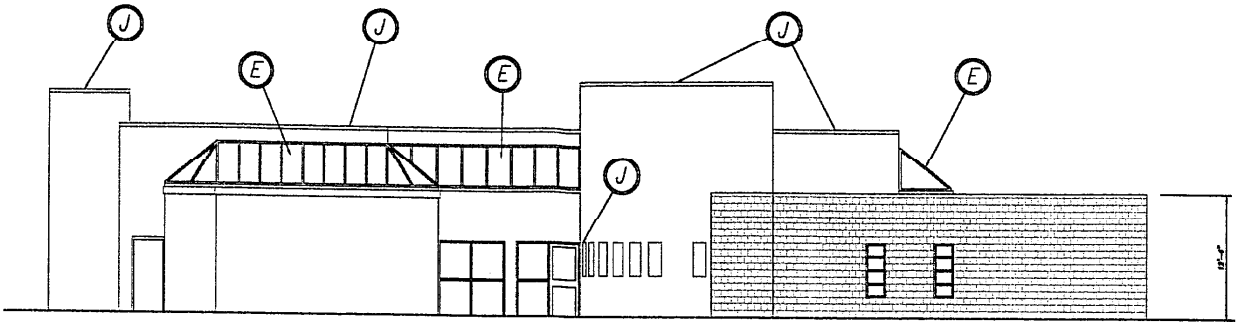

NORTH ELEVATION
SCALE: 1/4"=1'-0"

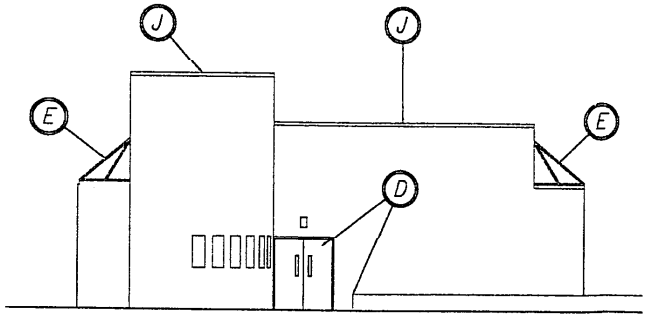

EAST ELEVATION
SCALE: 1/4"=1'-0"

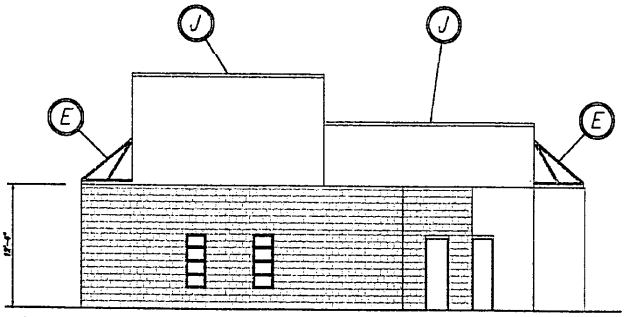

WEST ELEVATION
SCALE: 1/4"=1'-0"

Project Title
PARKVIEW RECREATION CENTER
WARDER STREET AND PRINCETON PLACE, NW
WASHINGTON, D.C.

BUILDING ELEVATIONS

Certifications

JAR LYNCH CONSULTING/ ALPHA CORPORATION
1500 U STREET, NW
WASHINGTON, D.C. 20009

Philip Aaron Lacy, Architect
4015 21st. Place
Temple Hills, Maryland 20748
Phone: 301-894-7979

Date: OCT. 18, 2001
Scale: 1/4"=1'-0"
Drawn: PAL
Checked: PAL
File No. PARK_A01

Drawing No.
A-2