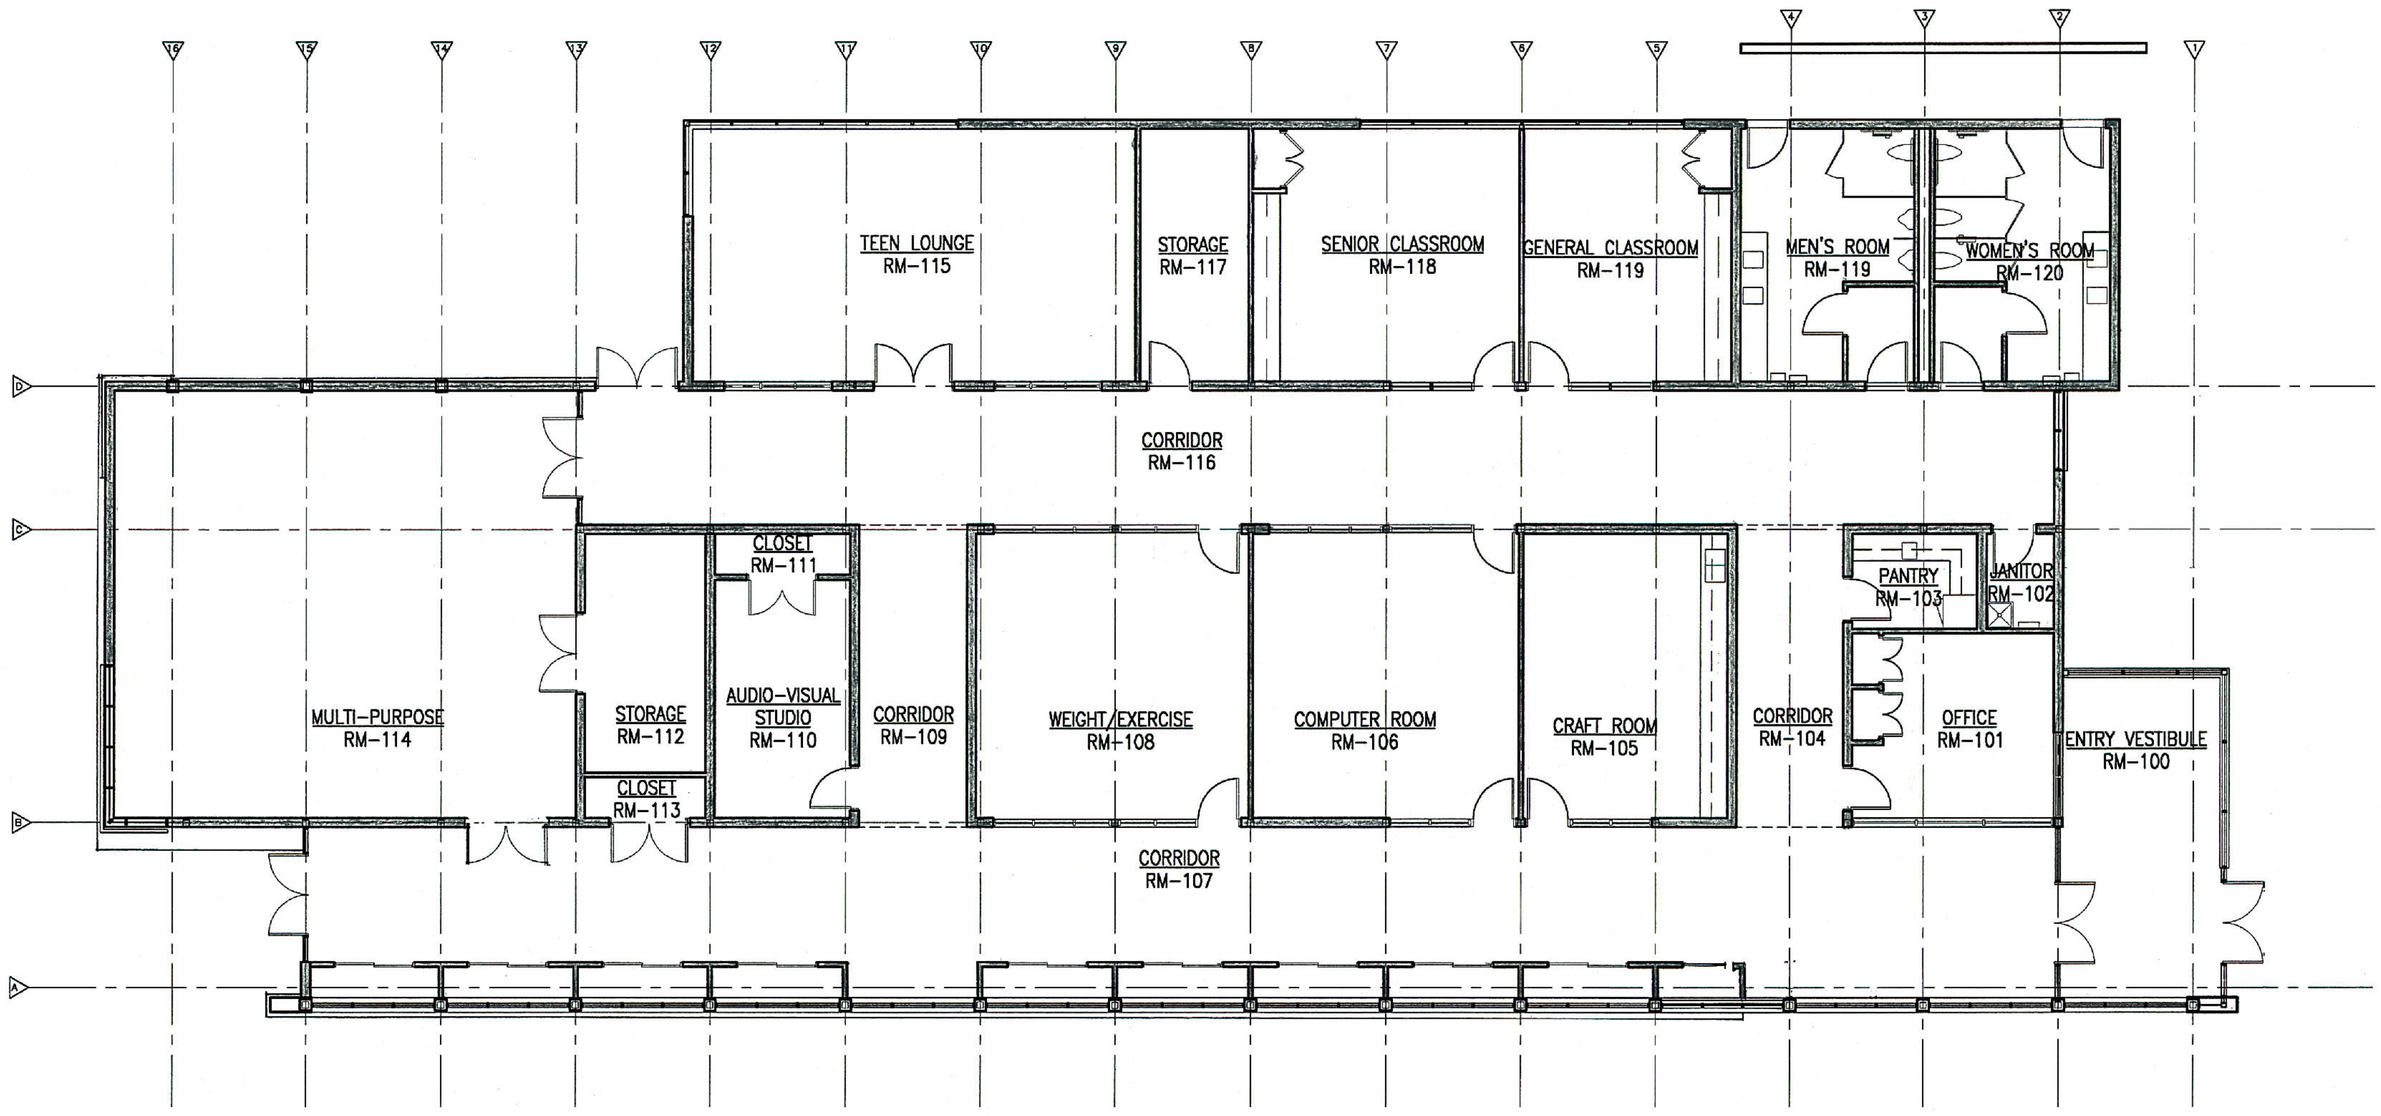

Floor Plan

West Elevation

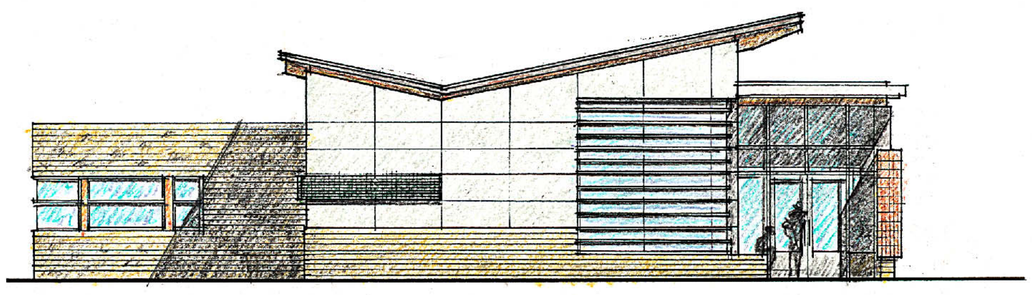

North Elevation

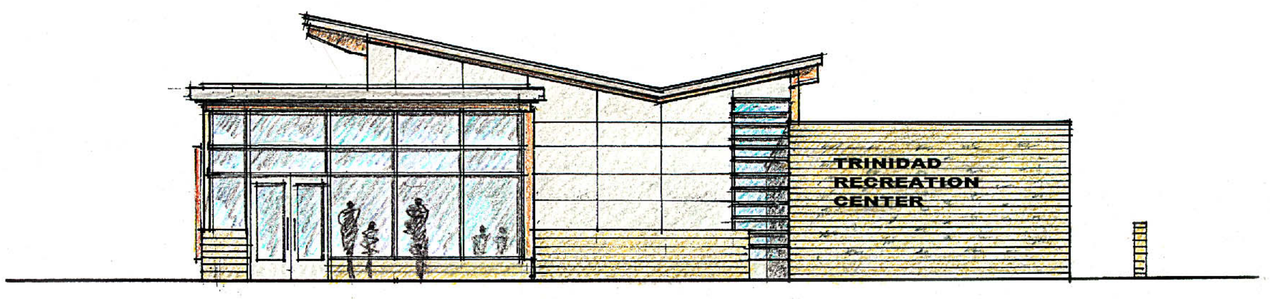

South Elevation

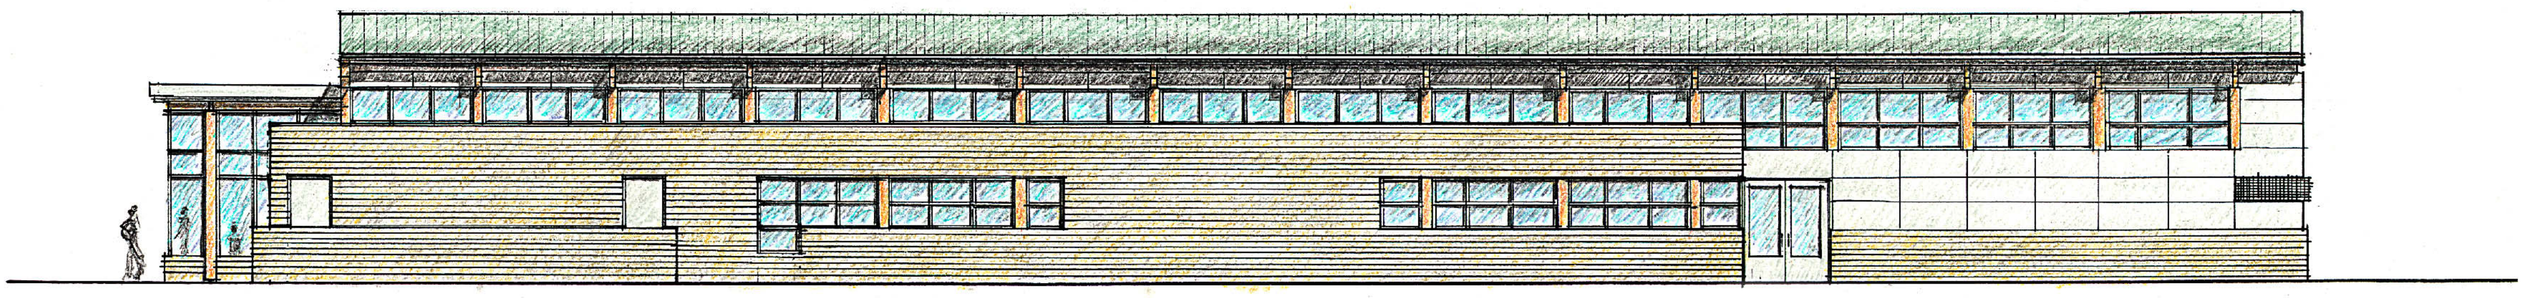

East Elevation

TRINIDAD RECREATION CENTER
WASHINGTON DC

The Temple Group, Inc.
1120 Connecticut Ave., NW
Washington DC 20036

LEO A DALY
PLANNING
ARCHITECTURE
ENGINEERING
INTERIORS
EST. 1915

5 0 5 10

Job No. 512401-05 March , 2001

Plans and Elevations