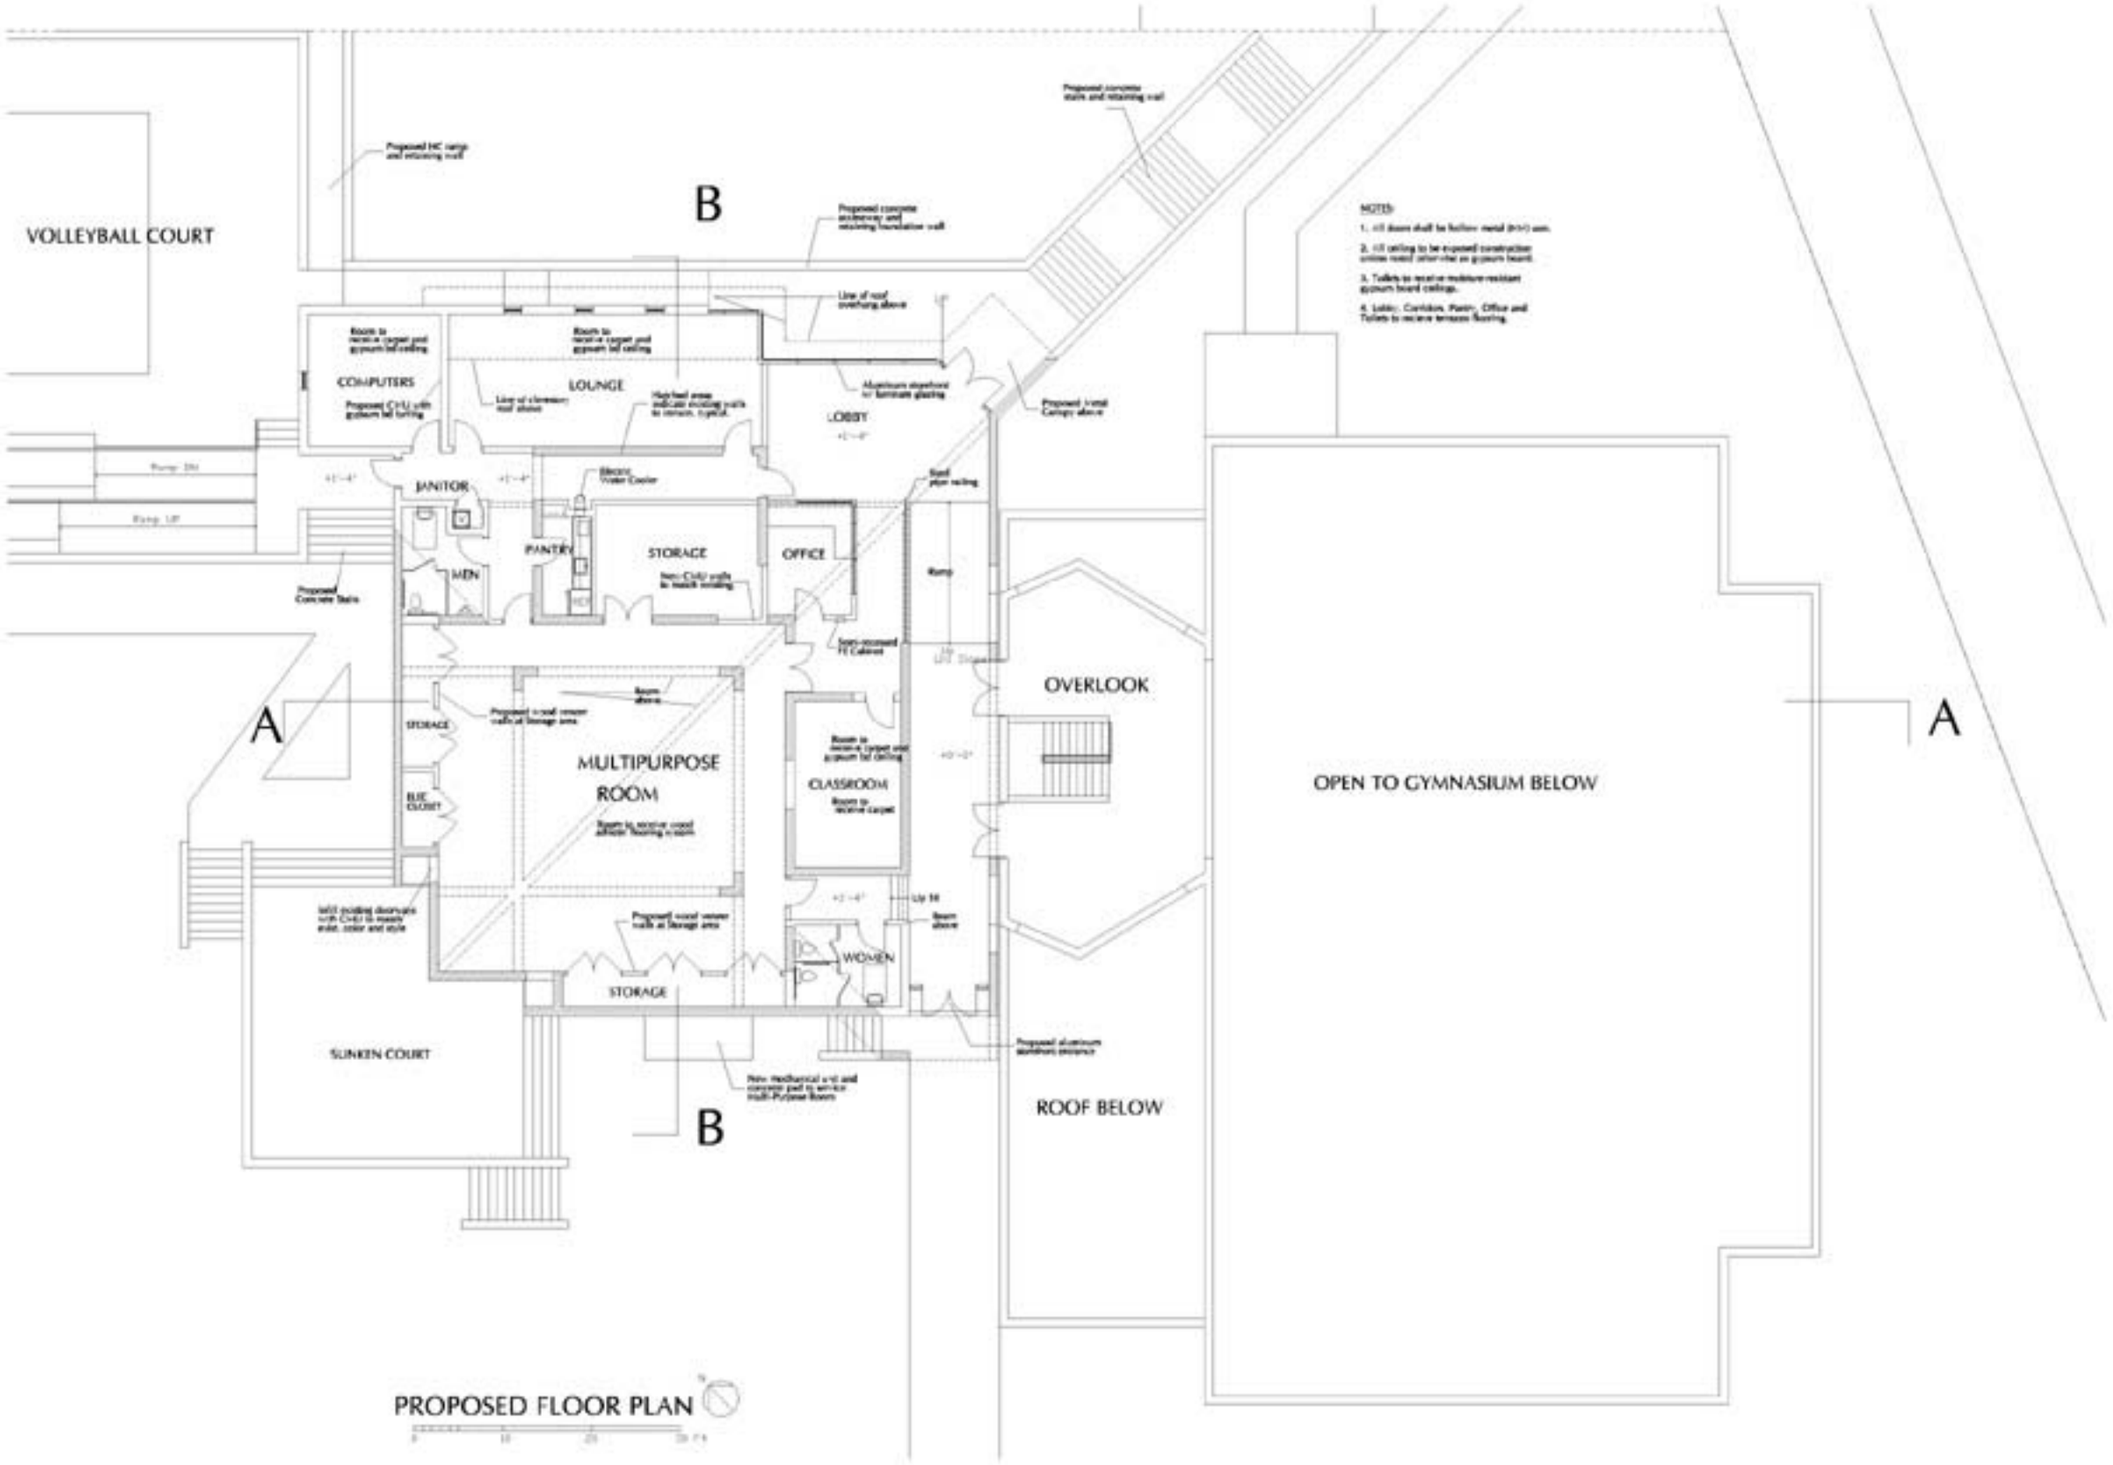


FORT DAVIS RECREATION CENTER
WASHINGTON, DC

THE TEMPLE GROUP, INC.

LEO A DALY

PROPOSED FLOOR PLAN

November 19, 2001